CHULUOTA ROAD RCA STUDY

FROM: EAST COLONIAL DRIVE (SR 50)
TO: NORTH OF LAKE PICKETT ROAD

Recommended Improvements

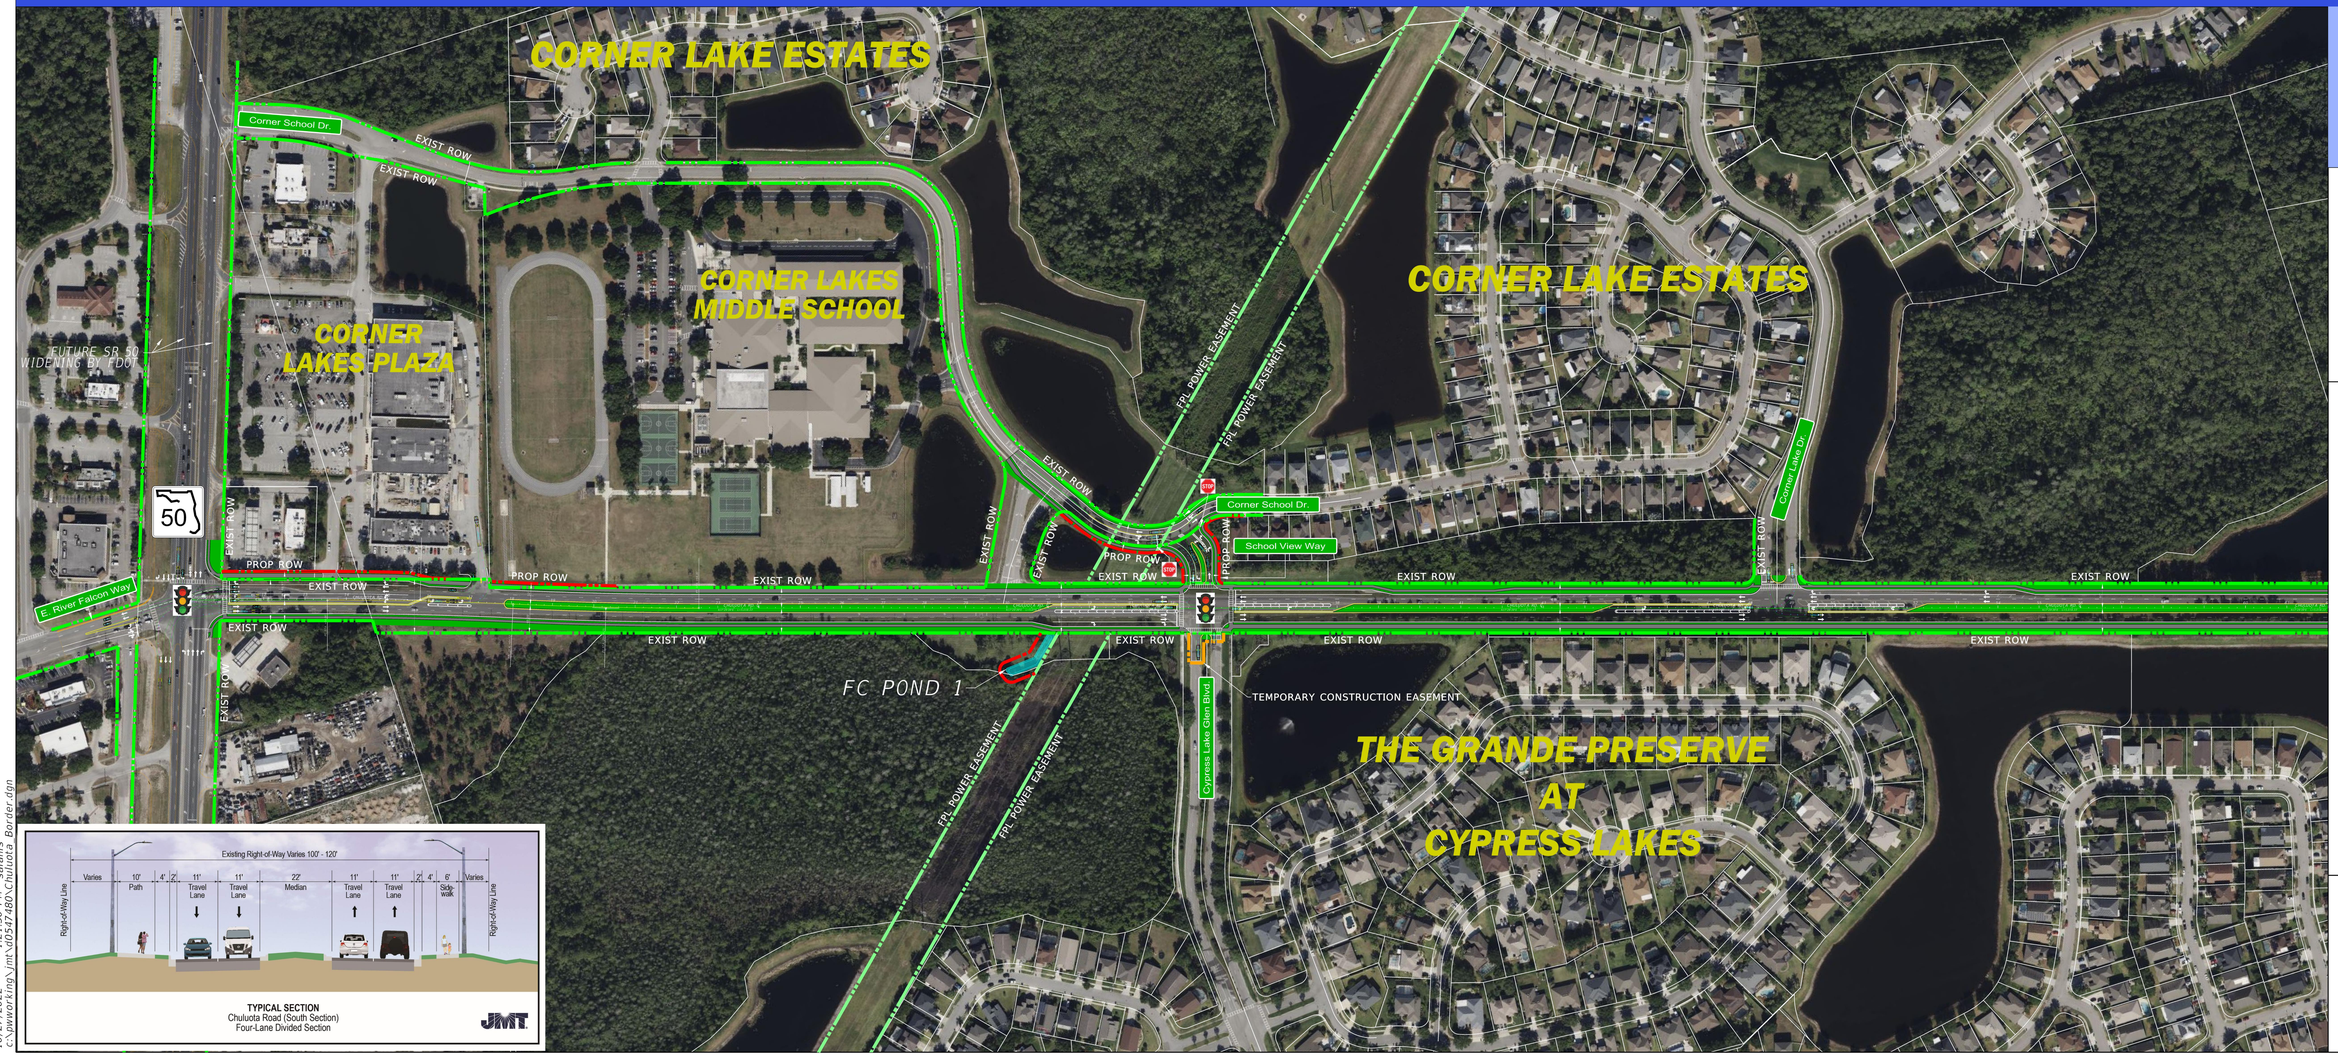

CHULUOTA ROAD
(CR 419)

ORANGE COUNTY
PUBLIC WORKS

1 OF 2

Legend

- Existing Right of Way (ROW)
- Proposed Right of Way (ROW)
- Property Line
- Proposed Pavement
- Proposed Sidewalk
- Recommended Ponds
- Traffic Signal

PRELIMINARY
SUBJECT TO CHANGE

10/27/2022

10/27/2022 1:21:30 PM salanis
C:\pwworking\jmt\d0547480\Chuluota Border.dgn